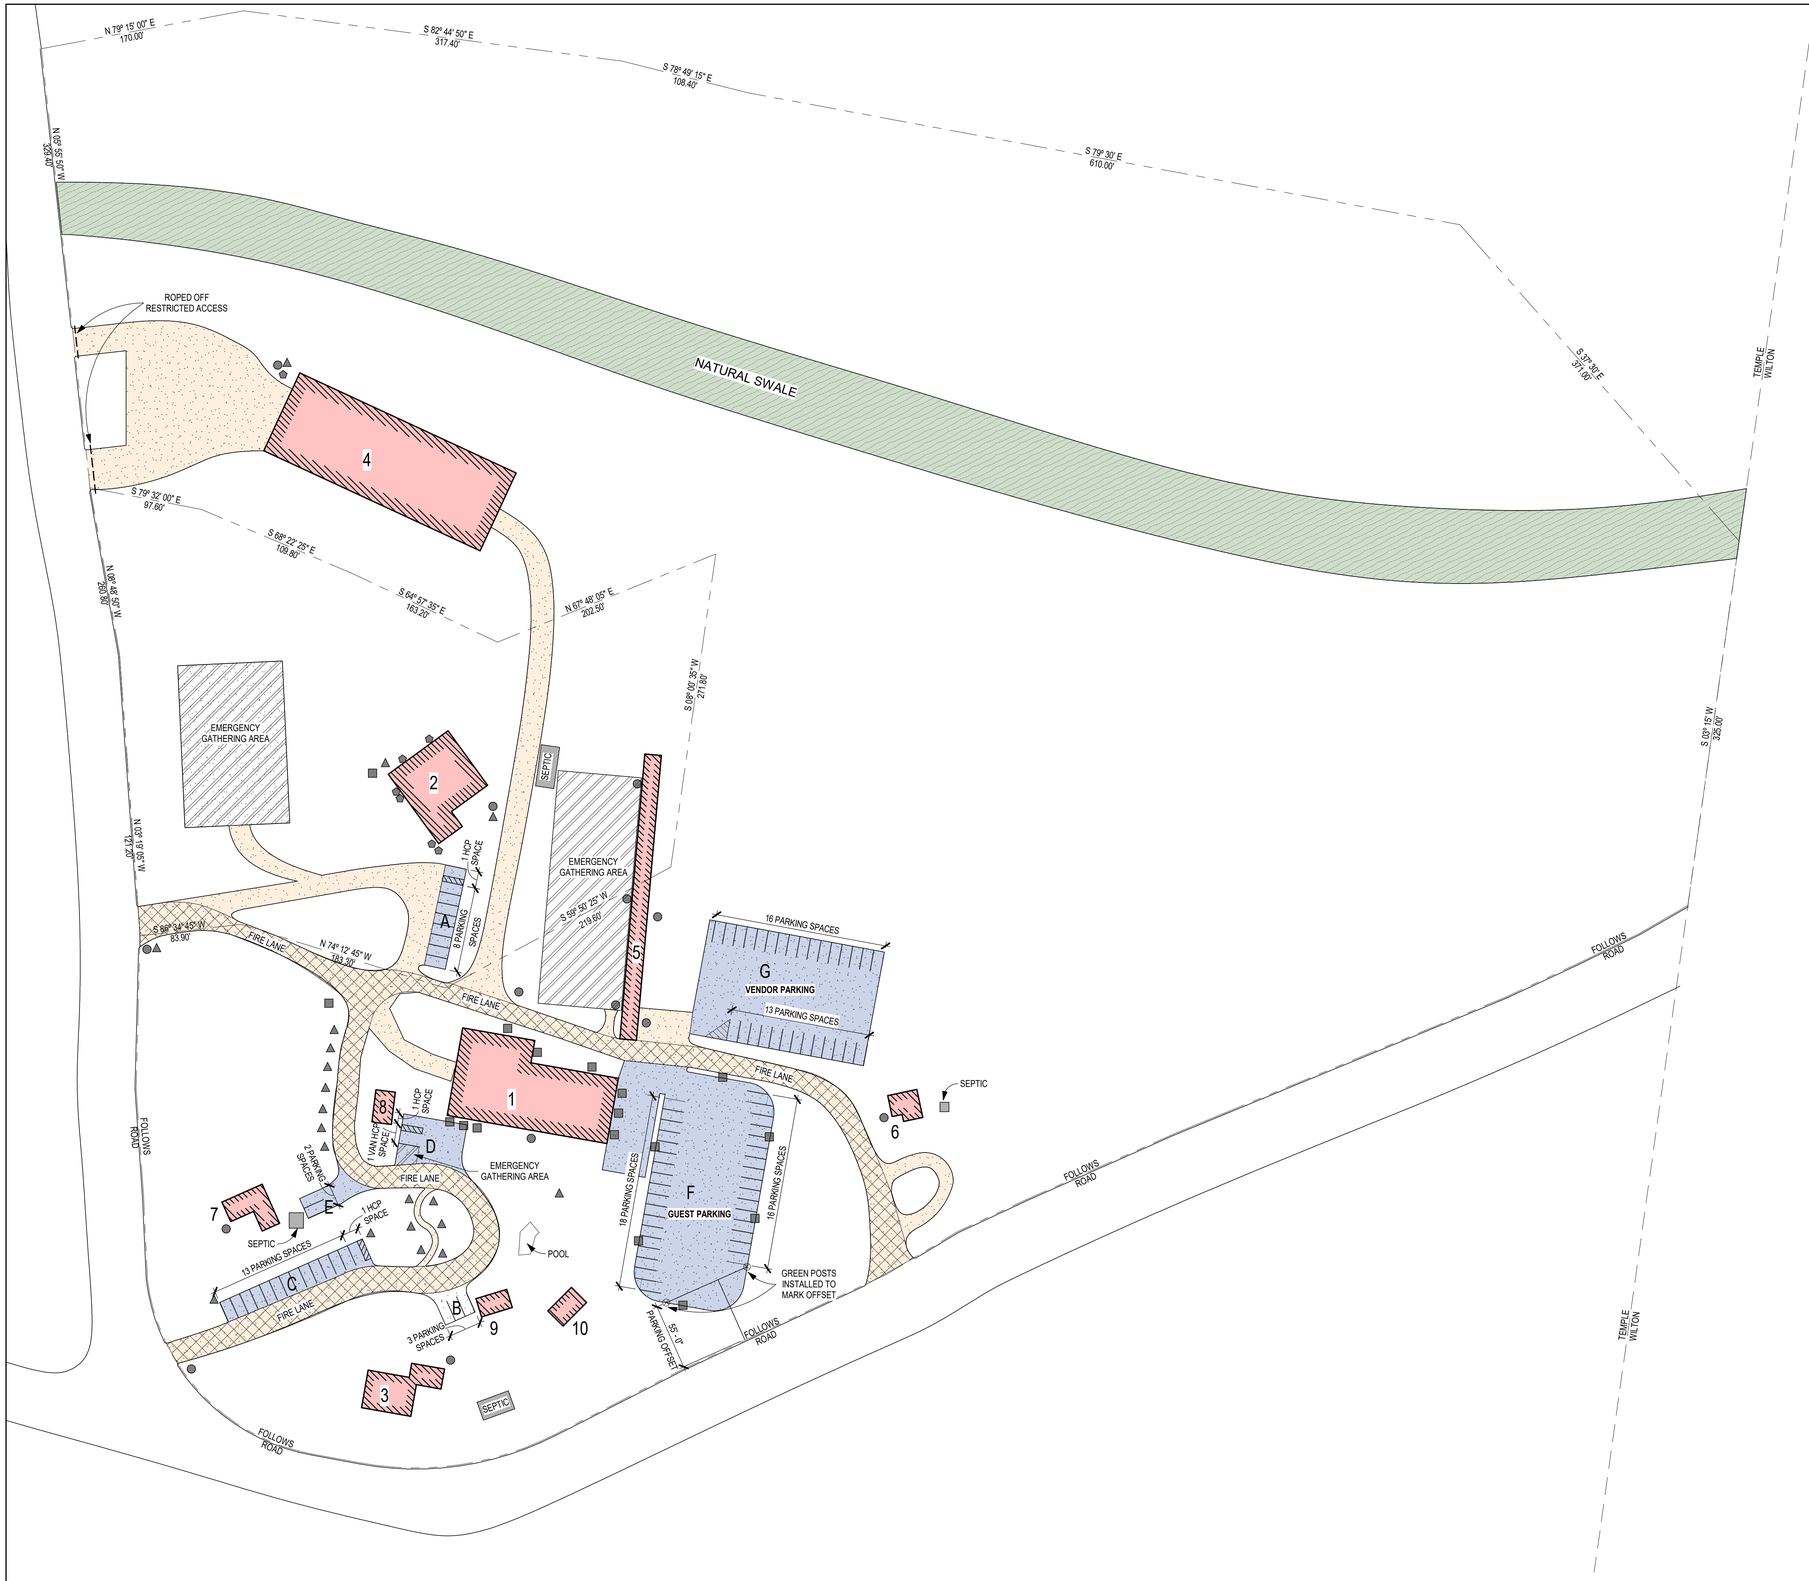

SITE PLAN

SCALE: 1" = 60'-0"

KEY

- WETLAND
- BUILDING
- PARKING AREAS
- GRAVEL DRIVE
- SEPTIC
- EMERGENCY AREA
- FIRE LANE

PARKING KEY

A. LODGE PARKING
  8 PARKING SPACES
  1 HCP SPACE
B. HOMESTEAD PARKING
  3 PARKING SPACES
C. HOMESTEAD PARKING
  13 PARKING SPACES
  1 HCP SPACE
D. MAIN BARN HCP PARKING
  1 HCP PARKING SPACES
  1 VAN HCP SPACE
E.BUNGALOW PARKING
  2 PARKING SPACES
F. JUMPING RING PARKING
  34 PARKING SPACES
G. HACKING RING PARKING
  29 PARKING SPACES

TOTAL SPACES - 93

89 PARKING SPACES
3 HCP SPACES
1 VAN HCP SPACES

BUILDING KEY

1. THREE-STORE HISTORIC BARN
2. STEPPING STONES LODGE
3. THE HOMESTEAD
4. INDOOR RIDING ARENA
5. OUTSIDE HORSE BARN
6. THE COTTAGE
7. THE BUNGALOW
8. BUSINESS OFFICE
9. GAZEBO
10. SMALL FARM ANIMAL BARN

LIGHT FIXTURE KEY

- EXISTING BUILDING LIGHTS
- DARK SKY COMPLIANT LIGHTS
- SOLAR LAMP POSTS
- SPOT LIGHTS AT SOFFIT

Catlin Architecture, PC

45 Main Street Suite 302
Peterborough, New Hampshire, 03458
(603) 784-5125

www.catlinarchitecture.com

REGISTERED ARCHITECT
JOHN MERRITT CATLIN
No. 4464
COMMONWEALTH OF MASSACHUSETTS

■	ISSUED	DATE: 07/07/2021
☐	SCHEMATIC DESIGN	DATE:
☐	DESIGN DEVELOPMENT	DATE:
☐	CD'S 100%	DATE:
☐	BID SET	DATE:
☐	PERMIT SET	DATE:
☐	CONSTRUCTION SET	DATE:

No.	Description	Date

Project Title:

STEPPING STONES

19 PUTNAM RD
TEMPLE, NH

Sheet Title:

SITE PLAN

THE ABOVE DRAWINGS AND SPECIFICATIONS AND IDEAS,DESIGNS AND ARRANGEMENTS REPRESENTED THEREBY ARE AND SHALL REMAIN THE PROPERTY OF THE ARCHITECT AND NO PART THEREOF SHALL BE COPIED, DISCLOSED TO OTHERS OR USED IN CONNECTION WITH ANY WORK OTHER THAN THE SPECIFIED PROJECT FOR WHICH THEY HAVE BEEN PREPARED AND DEVELOPED WITHOUT THE WRITTEN CONSENT OF THE ARCHITECT. VISUAL OF ACCEPTANCE OF THESE RESTRICTIONS.
WRITTEN DIMENSIONS ON THESE DRAWINGS SHALL HAVE PRECEDENCE OVER SCALED DIMENSION.CONTRACTORS SHALL VERIFY, AND BE RESPONSIBLE FOR, ALL DIMENSIONS AND CONDITIONS ON THE JOB AND THIS OFFICE MUST BE NOTIFIED OF ANY VARIATIONS FROM THE DIMENSIONS AND CONDITIONS SHOWN BY THESE DRAWINGS.

Project Number:
Drawn By: BJA
Scale: 1" = 60'-0"
Print Date: 7/12/2021 12:09:49 PM

A1.0